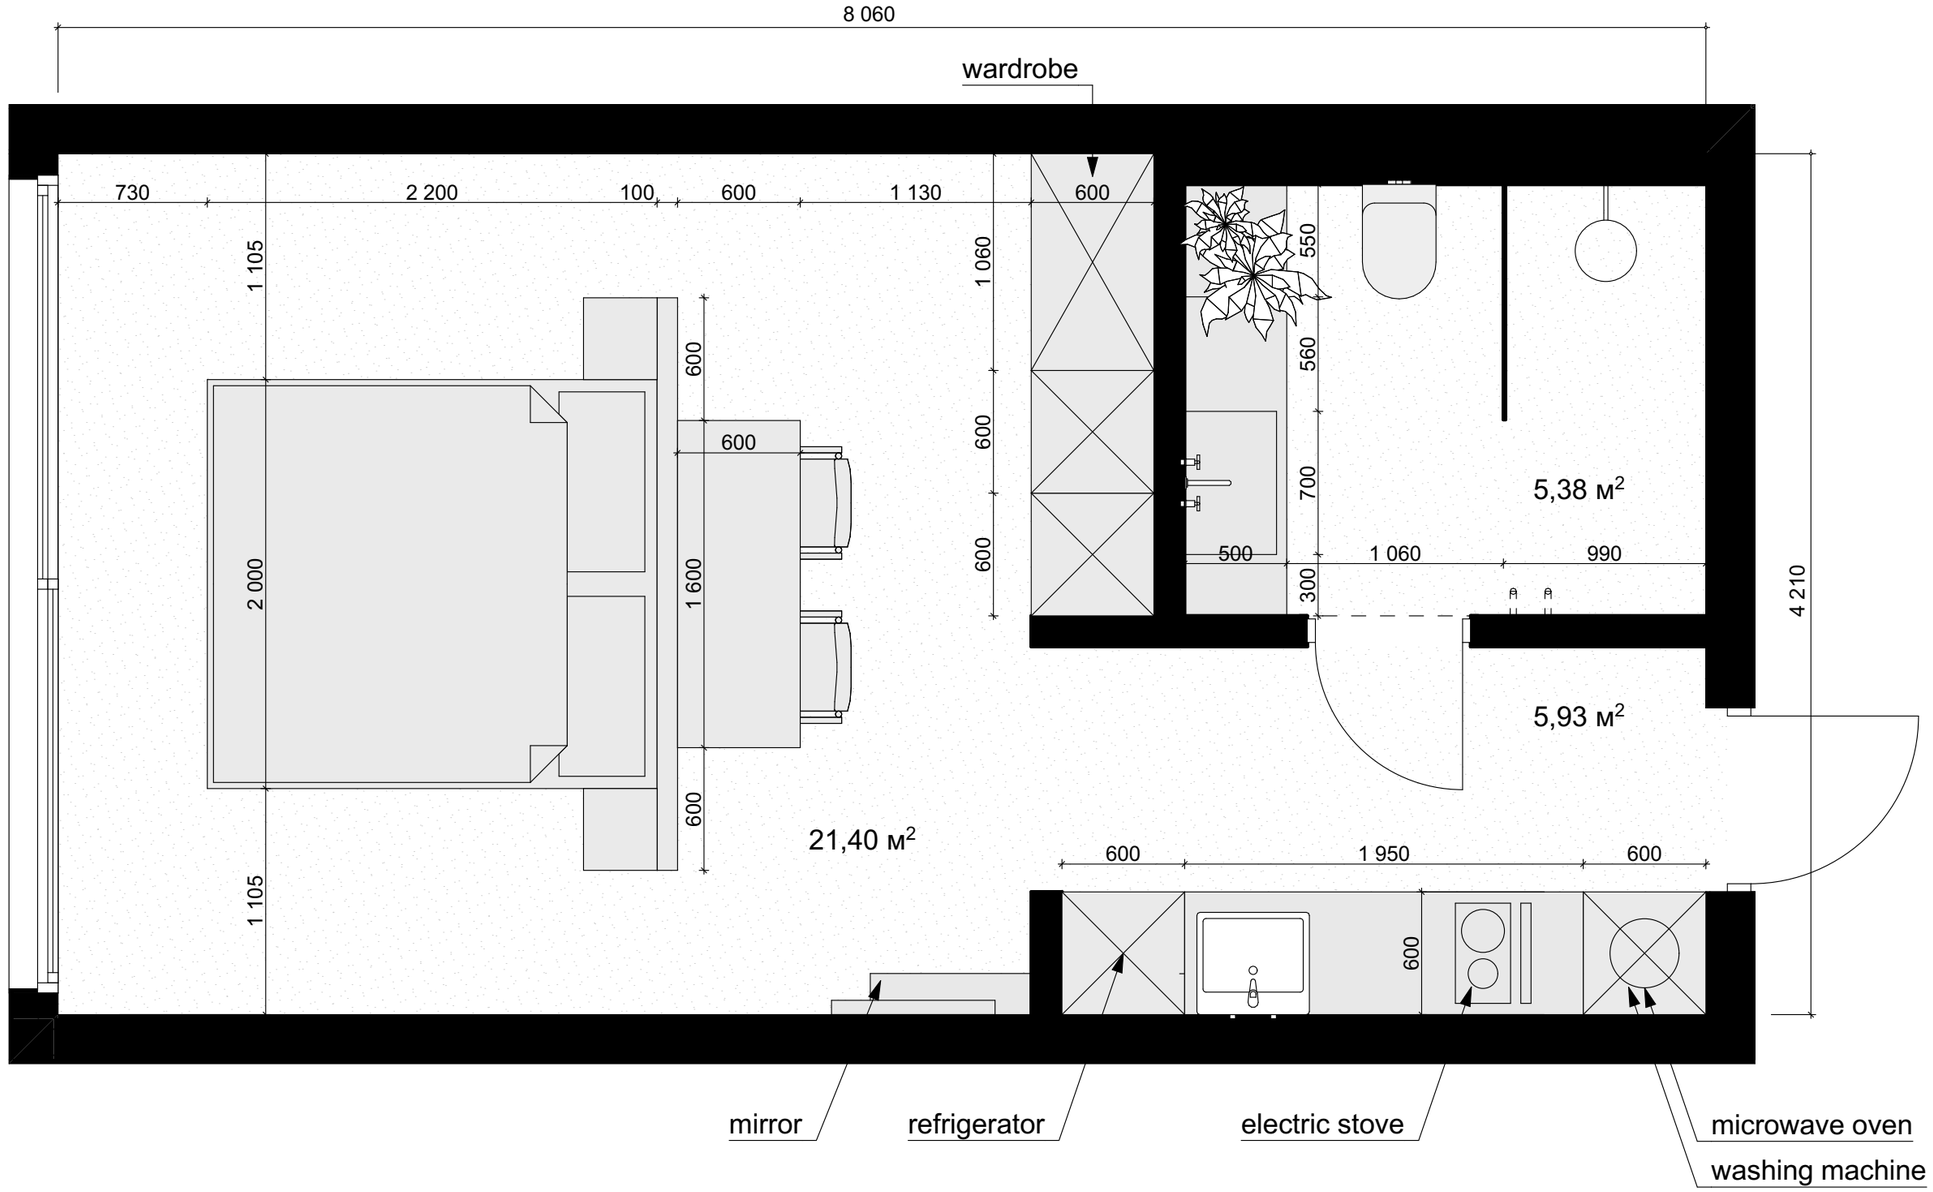

Unit plan M1:30

QUADER